DO NOT SCALE FROM THIS DRAWING

Electronic drawings once printed, are uncontrolled and may become out-dated. Refer to Aconex for current revision.

TIMESTAMP 09/02/2018 21:09:22

BIM MODEL M-BAR-1F4TS0-CB00-BIM-000003-Structure.rvt

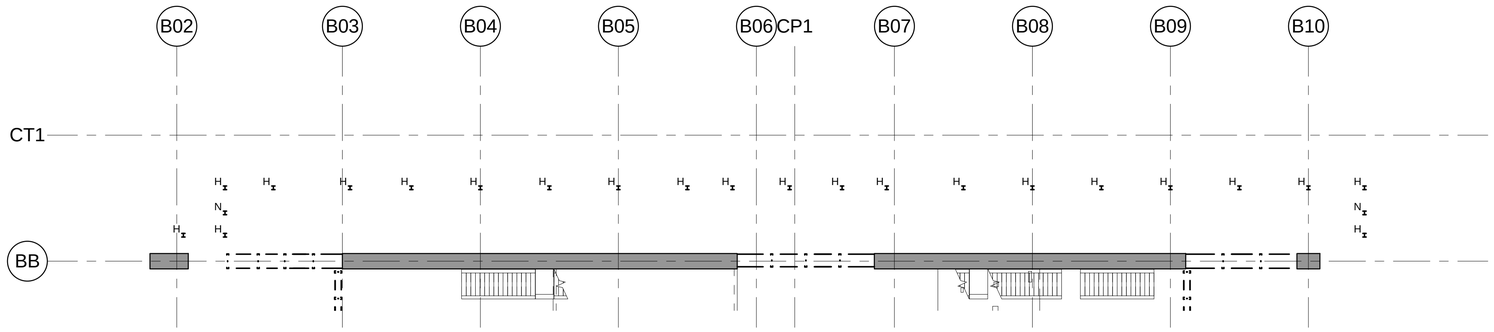

1 LINE 1 EAST PSD FRAME LAYOUT - AT UNDERSIDE OF B04 STRUCTURES

1 : 200

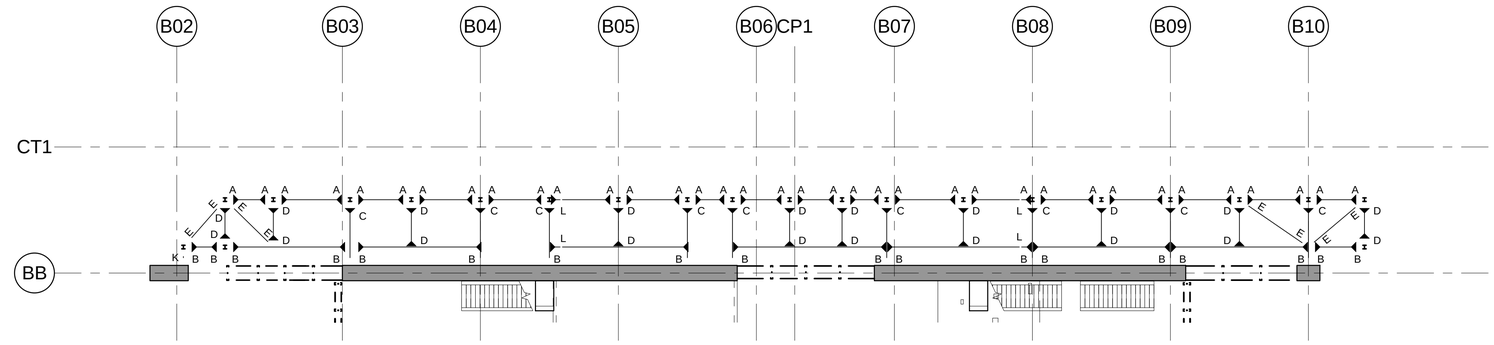

2 LINE 1 EAST PSD FRAME LAYOUT - TOS +566.775

1 : 200

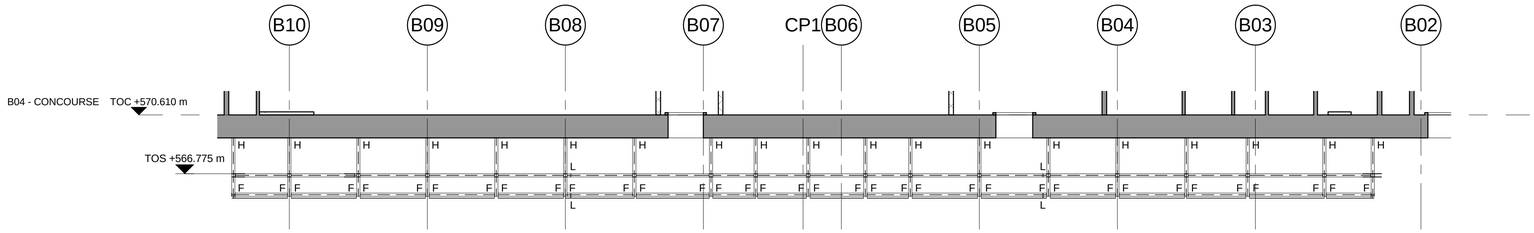

3 LINE 1 EAST FRONT ELEVATION

1 : 200

NOTES:

1. ALL DIMENSIONS SHOWN IN MILLIMETERS (mm) UNLESS NOTED OTHERWISE.
2. FOR GENERAL NOTES REFER TO DRAWING No. M-BAR-000DS0-CB00-EDR-990004 TO 990006.
3. FOR ABBREVIATION LIST REFER TO DRAWING No. M-BAR-000DS0-CB00-EDR-990007.
4. FOR THE SETTING OUT OF STEELWORK REFER TO DRAWING No. M-BAR-1F4TS0-CB00-EDR-200011 TO 200015.
5. FOR CONNECTION FORCE SCHEDULE, REFER TO DRAWING M-BAR-1F4TS0-EDR-CB00-200019.
6. ALL PSD STEEL FRAME ARE 2-HOUR FIRE RATED UNLESS NOTED OTHERWISE.

INDEX DRAWING 000009

REVISIONS

No	Date	Description	Drawn	Checked	Approved
000	04/09/2017	ISSUED FOR CONSTRUCTION	GB	CL	JB
001	09/02/2018	ISSUED FOR CONSTRUCTION	GB	CL	JB

PROJECT

قطار الرياض
riyadh metro

CLIENT

الهيئة العليا لتطوير مدينة الرياض

© 2015 High Commission for the Development of ArRiyadh

BACS CONSORTIUM

BACS
RIYADH METRO PROJECT
www.bacsrmp.com

LEAD DESIGN ENTITY (LDE)

BACS APPROVAL

BACS
Robert Scott
Consortium for Riyadh Metro Project

This drawing has been Approved and Certified as acceptable on behalf of the BACS Consortium.

APPROVED BY LDE
NAME
DATE

SCALE 1 : 200

PAPER SIZE A1

DRAWING STATUS
ISSUED FOR CONSTRUCTION

CONSULTANT / SUB-CONTRACTOR
ARUP

DRAWN BY	CHECKED BY	APPROVED BY
NAME G.BROGIOLO	NAME C.LAM	NAME J.BATCHELOR
DATE 09/02/2018	DATE 09/02/2018	DATE 09/02/2018

DRAWING TITLE

DEEP UNDERGROUND STATION
LINE 1 - TRANSFER STATION 1F4 STRUCTURE
PSD STRUCTURE GA AND DETAILS
LINE 1 PLATFORM SHEET 7

DRAWING NUMBER M-BAR-1F4TS0-CB00-EDR-200017

REVISION 001

001 v02

(WF-084040) - DCC Iconic Station - 09/04/2018